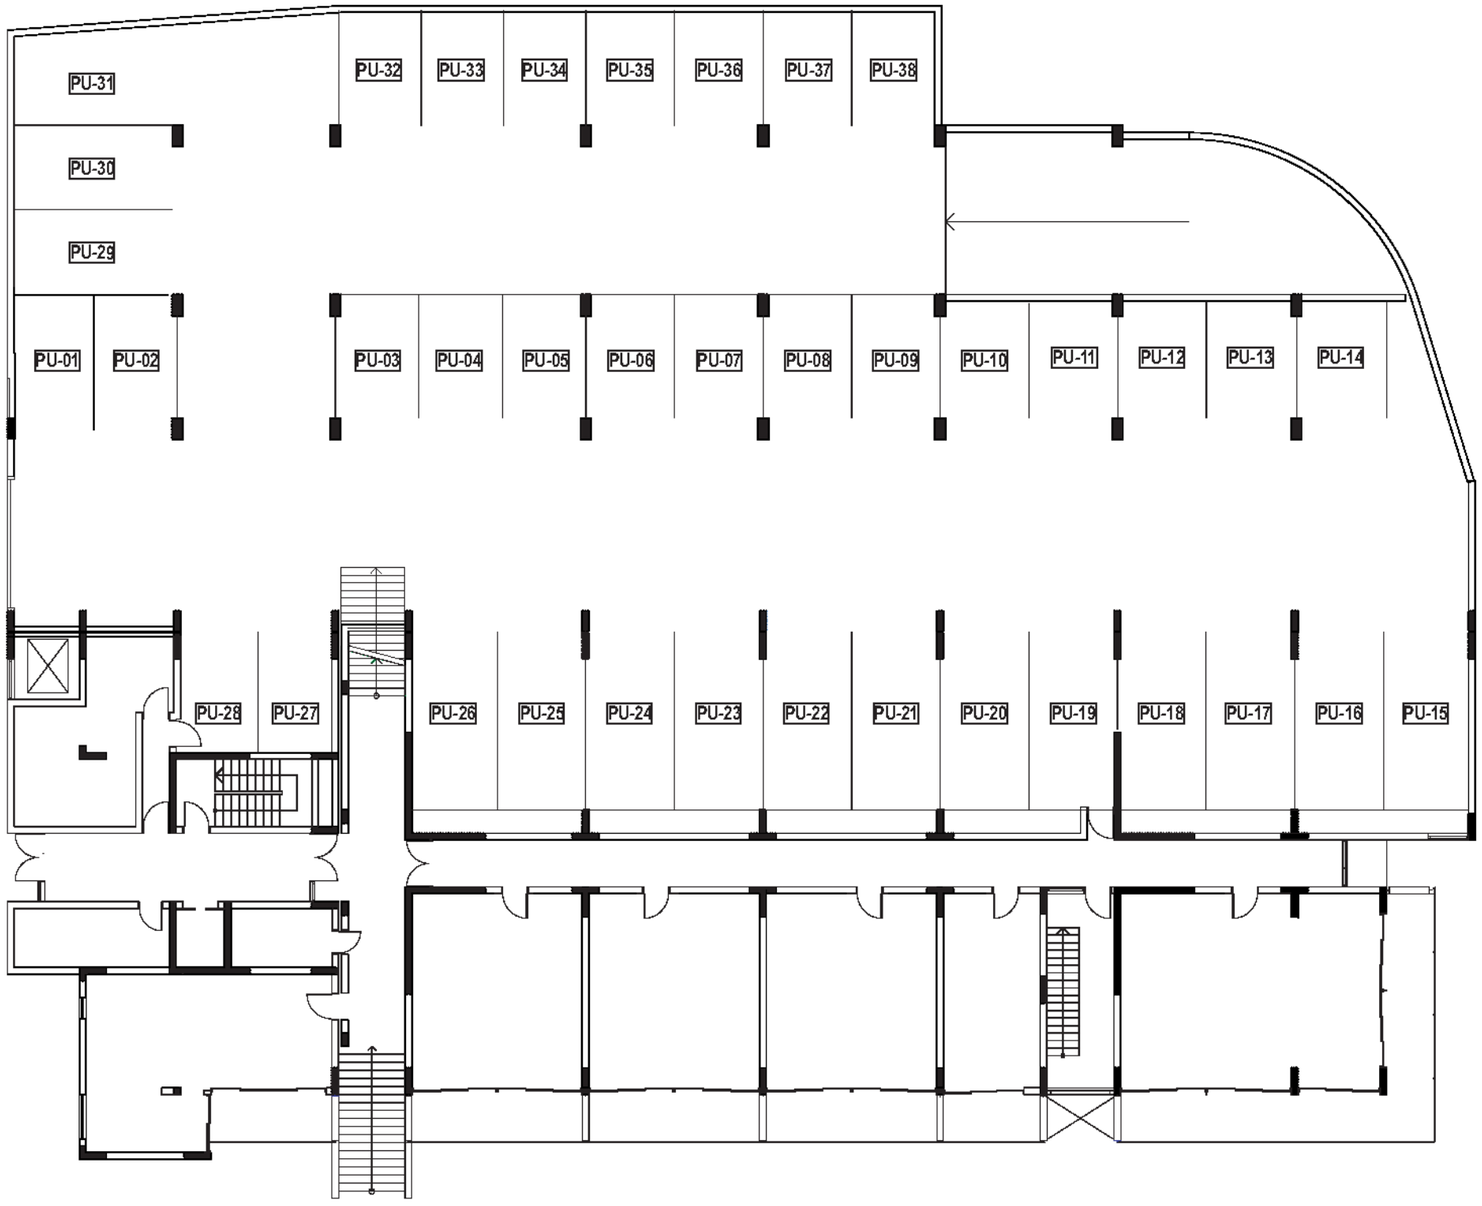

Building: Tide
Location: Upper Level

ISSUED

No	Date	Issued
1	24. NOV 2006	

Diamond and Schmitt Architects Incorporated

384 Adelaide Street West, Suite 300
Toronto, Ontario M5V 1R7
T. 416.862.8800
F. 416.862.8808

BLACK SEA RESIDENTIAL DEVELOPMENT
OESZK, BULG AREA

PARKING
UNDERGROUND
UPPER LEVEL